Fesno, CA
sign drawings

Scope of project: - Supply and install new exterior building sign
- Supply and install new faces for existing roadside pylon

Revision 2 April 23, 2014

Store front wall sign:
- aluminum background panel - 7' x 28'
- 5' channel letters

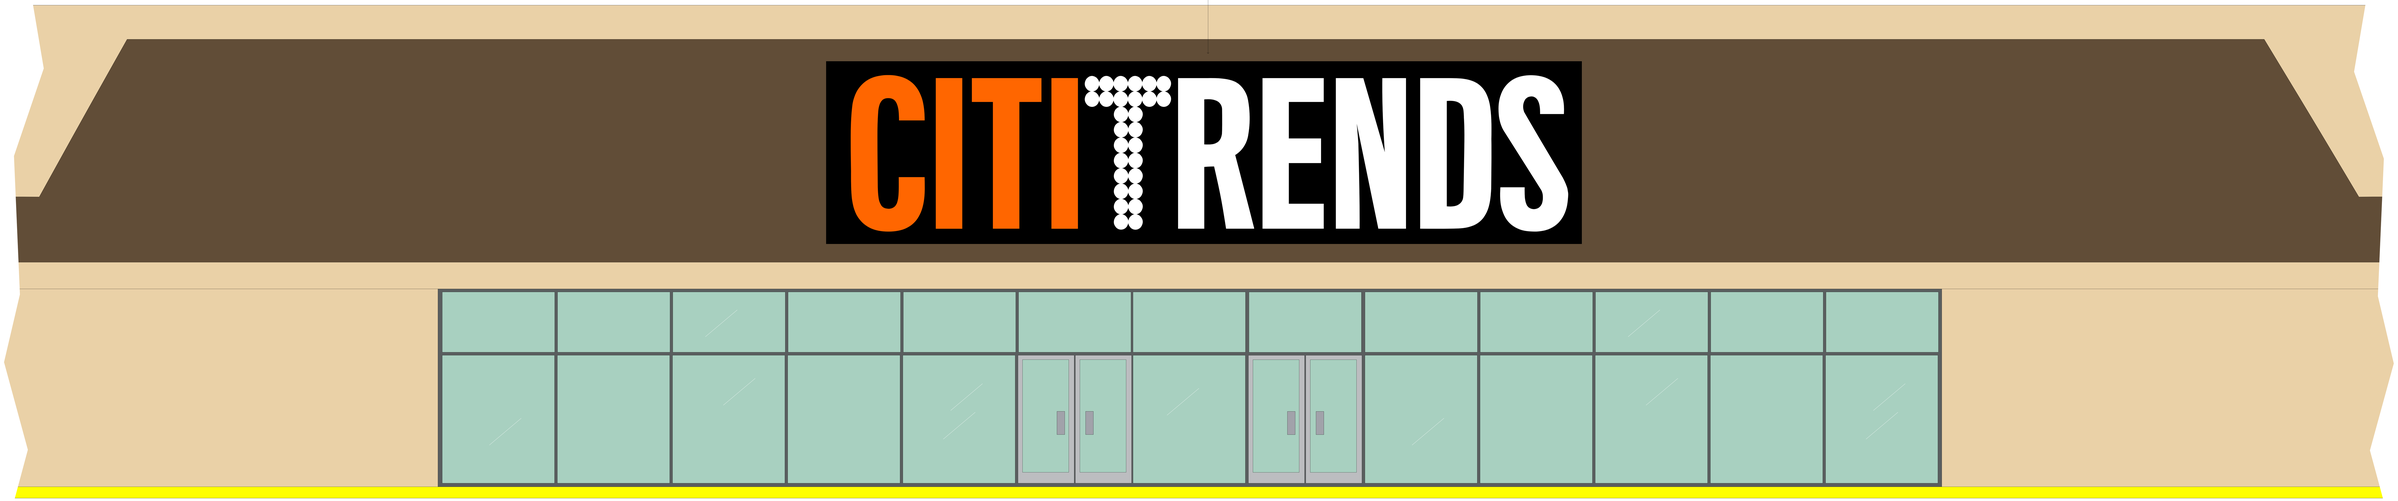

store front 100' wide

Cut-away drawing

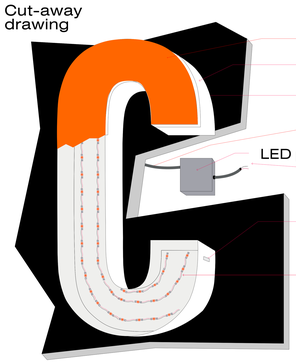

3/16" cast acrylic faces w/ white Jewel-lite trim cap
Sides of letters (returns) .040 white aluminum
Back of letter .090 aluminum
Low voltage line
LED power supply (output - 60 watt / 12 volt)
Line to 120 volt power source
UL listed and must bear UL sectional label
LED lighting:

Channel letters mounted without race-way on an aluminum background
- LED lighting
- Aluminum backs and sidewall w/ acrylic faces
- UL listed electrical
- 9 year translucent vinyl graphics

PYLON:
replace faces in existing double sided lighted sign
- sizes 5'3" high x 12' wide

Citi Trends
2049 West Shaw Ave
Fresno, CA

brandrite™ SIGN COMPANY INC.

803-533-7446
313 John C Calhoun Drive
Orangeburg SC 29115
Linford Oberholtzer
lin@brandritesign.com
Mobile 803-707-4512