building sign drawing

Revision 0 2/22/11

Job summary: - One building sign
- Two roadside pylons

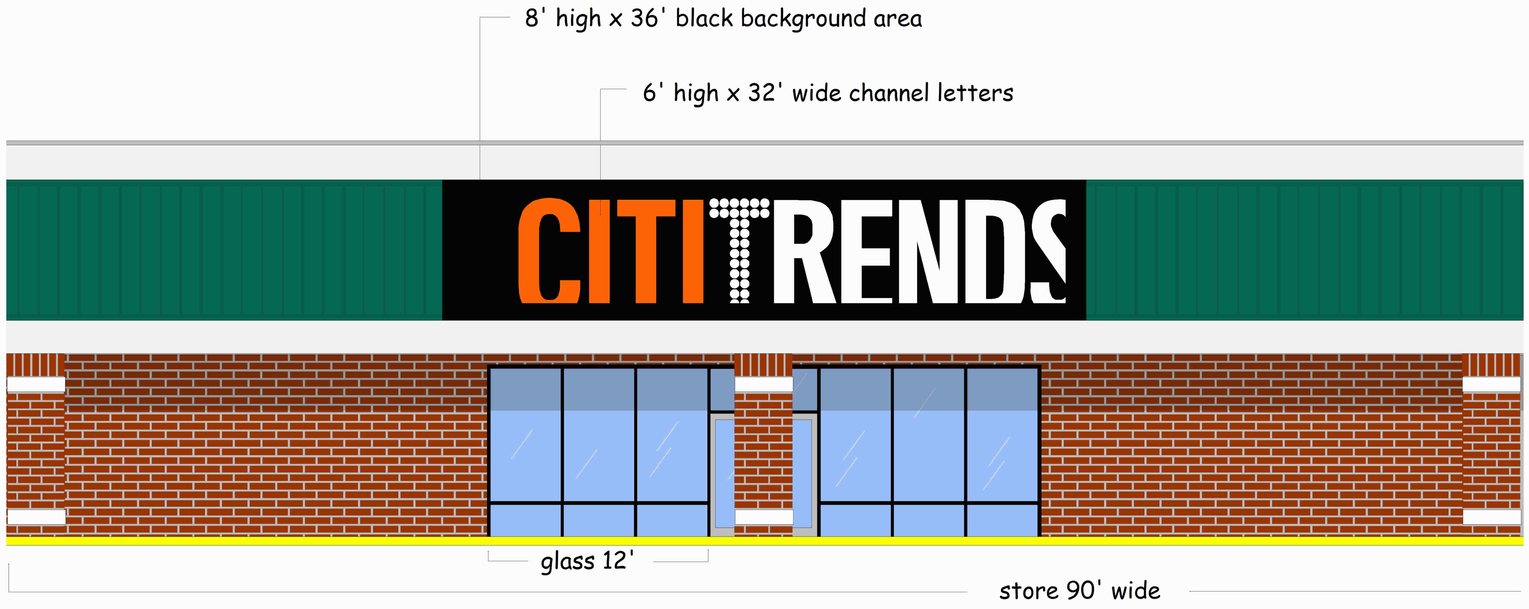

Sign code - 25% of store front wall
Sign should easily fit.

black EFIS or ALUMINUM area behind channel letters

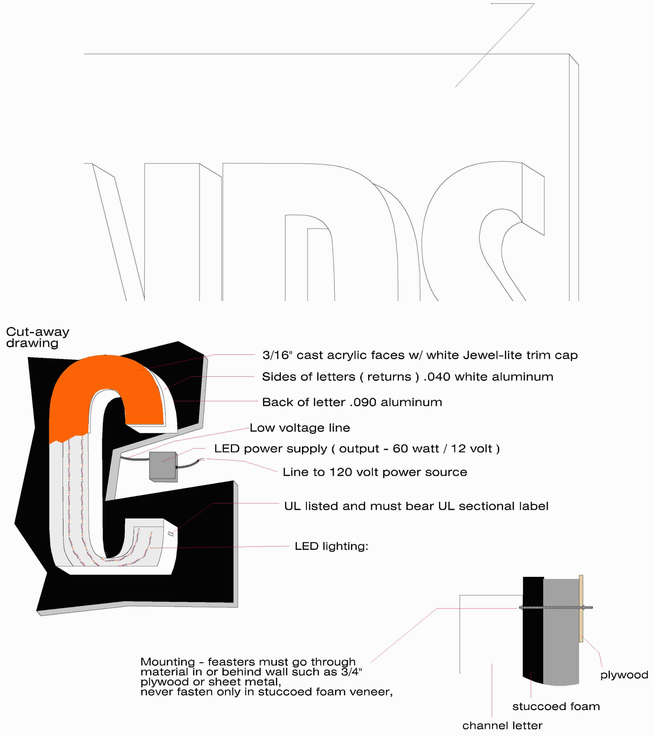

Channel letters mounted without race-way
- LED lighting
- Aluminum backs and sidewall w/ acrylic faces
- UL listed electrical
- 9 year translucent vinyl graphics

Citi Trends Store
Edisto Village S/C
285 Riverside Dr. S.W.
Orangeburg, SC 29115

brandrite™ SIGN COMPANY INC.
803-533-7446
313 John C Calhoun Drive
Orangeburg SC 29115
Linford Oberholtzer
lin@brandritesign.com
Mobile 803-707-4512