building sign drawing

Revision 0 2/28/11

Job summary: - One building sign
- One under-canopy sign

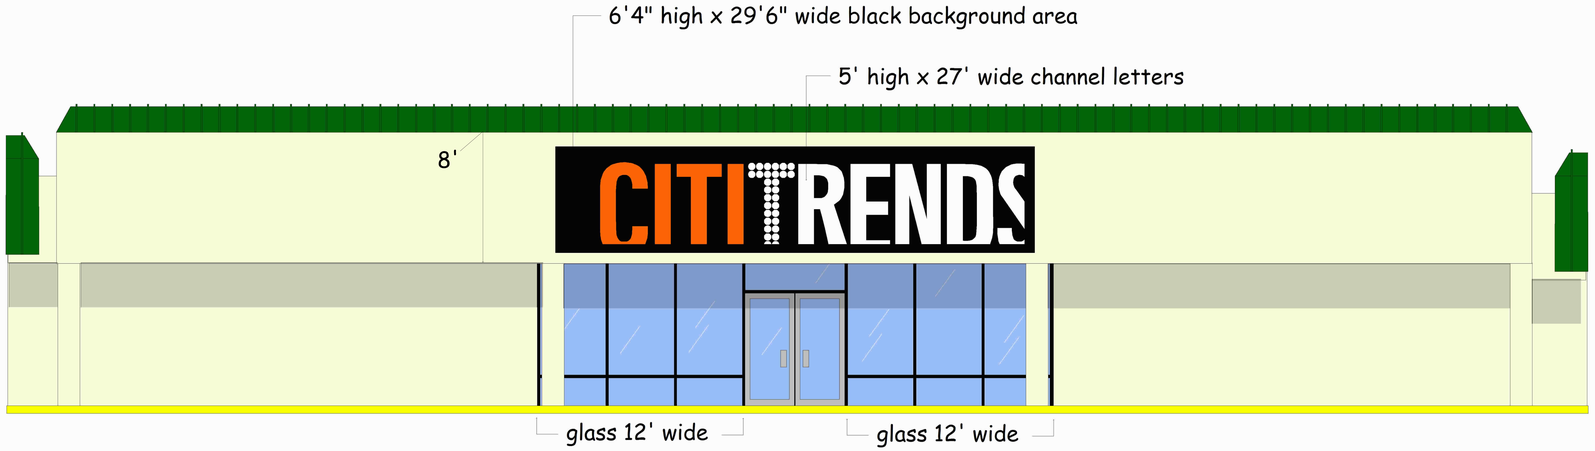

1' x 4'

SIGN CODE - 2 sq ft of sign for each foot of store front width.

186 sq ft of sign allowed / this sign uses 196 sq ft.

black EFIS or ALUMINUM area behind channel letters

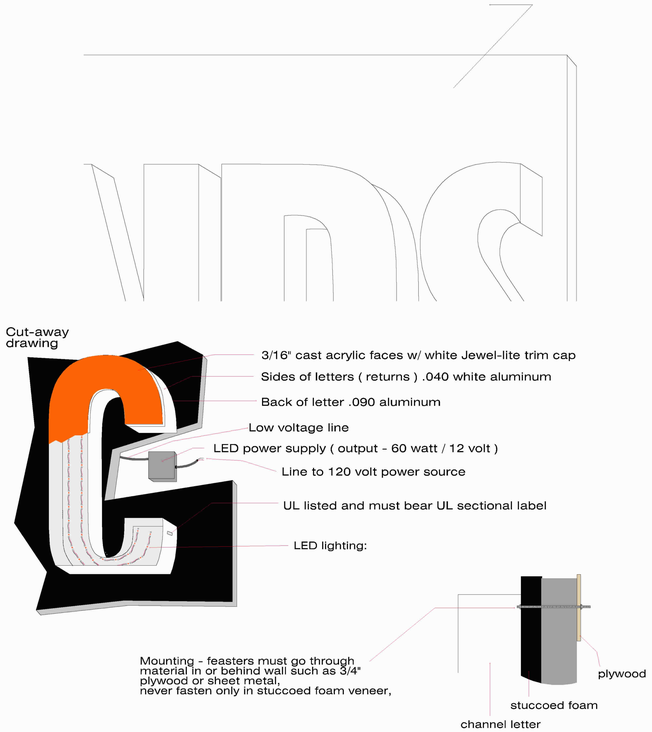

Channel letters mounted without race-way
- LED lighting
- Aluminum backs and sidewall w/ acrylic faces
- UL listed electrical
- 9 year translucent vinyl graphics

Citi Trends Store
Southside Plaza S/C
4656 N. Southside Plaza
Richmond, VA 23224

brandrite SIGN COMPANY INC.
803-533-7446
313 John C Calhoun Drive
Orangeburg SC 29115
Linford Oberholtzer
lin@brandritesign.com
Mobile 803-707-4512