Citi Trends
sign drawings

First revision Oct 16 / 2015
(Original drawing done Oct 15 / 2015)

42" LED lighted channel lettes
17'6" x 4' powder coation aluminum back panel

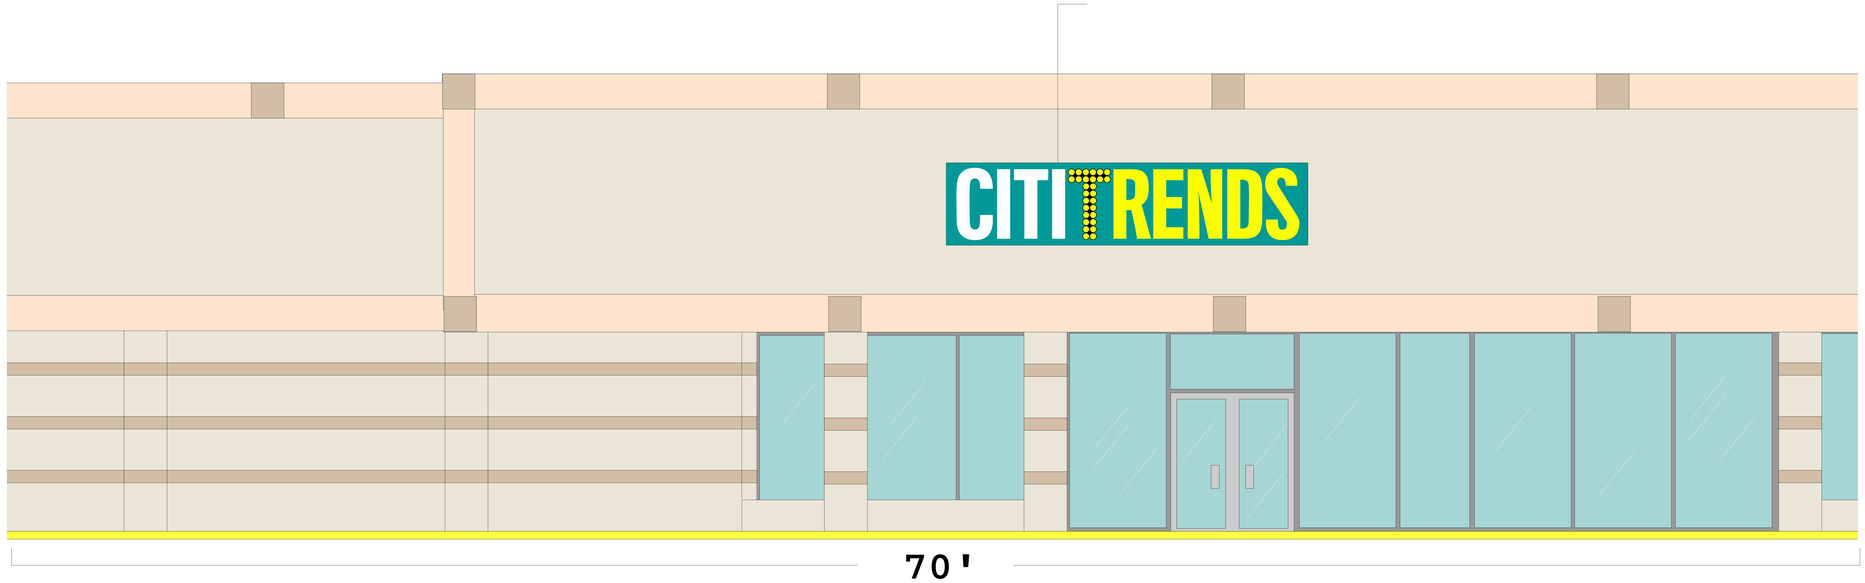

Scope of job:
- Supply and install building front sign.
- Supply and install Citi Trends logo in the existing roadside pylon.

City code allowes 70 sq ft of sign area.
This sign uses 70 sq ft.

Supply and install Citi Trends logo on existing raodside pylon.
- 10 year translucent viny graphics.
- New plastic if needed.
- Sizes: 120" x 35.5"

Channel letters mounted on aluminum panel
- LED lighting
- Aluminum backs and sidewall w/ acrylic faces
- UL listed electrical
- 9 year translucent vinyl graphics

Citi Trends
Perimeter Plaza S/C
1320 S Madison Ave
Douglas, GA 31533

BrandRite SIGN COMPANY INC.
803-533-7446
313 John C Calhoun Drive
Orangeburg SC 29115
Linford Oberholtzer
lin@brandritesign.com
Mobile 803-707-4512