Citi Trends sign drawings

Origional drawing
July 28 /2015

Scope of job:
- Supply and install building front sign on the existing posts.
- Supply and install Citi Trends logo in the existing roadside pylon.

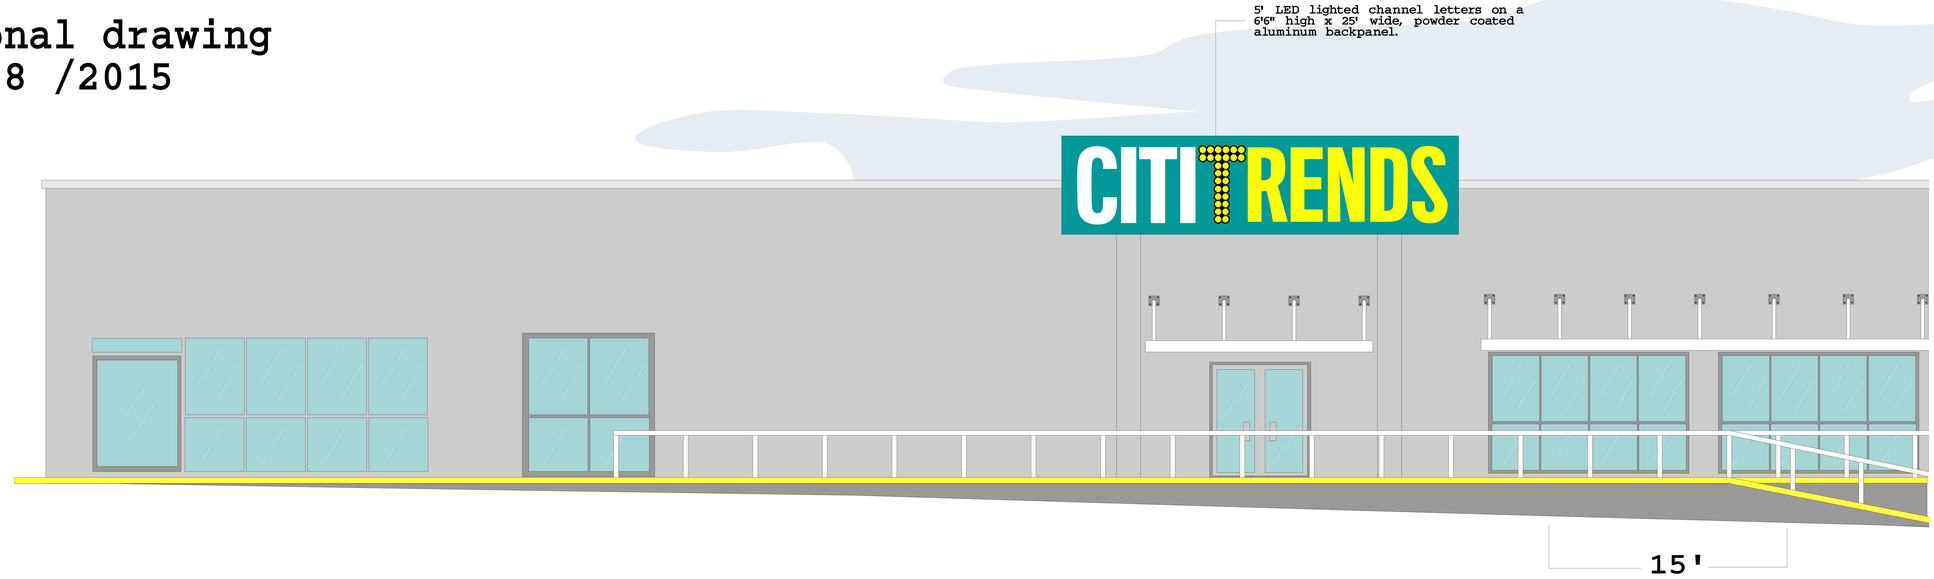

Citi Trends space 120' wide

5' LED lighted channel letters on a 6'6" high x 25' wide, powder coated aluminum backpanel.

Letters:
- UL listed electrical
- 5" x .040 aluminum returns
- LED lighting
- 3/16" acrylic faces

Backpanel:
- Powder coated steel frame
- Powder coated aluminum panels attached to steel frame

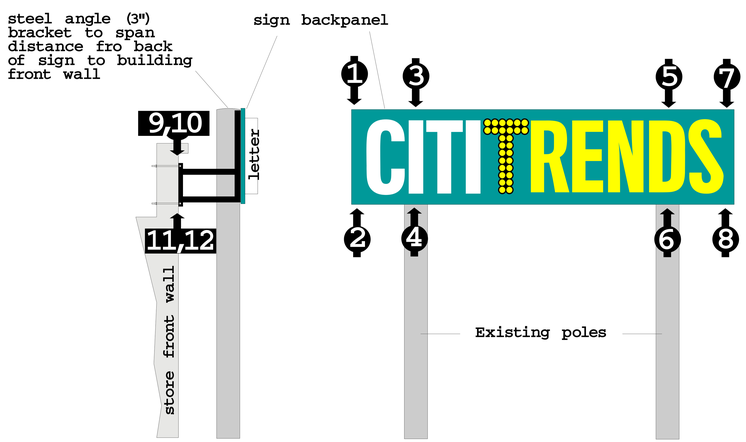

The sign needs to be attached to the existing sign poles and also with custom brackets to the front of the store wall. Arrows 1-12 show mounting points:

1 2 use 1/2" bolts to fasten left (wall bracket) to the sign's steel frame

7 8 use 1/2" bolts to fasten right (wall bracket) to the sign's steel frame

3 4 5 6 use 1/2" bolts to bolt sign to a TBD steel angle welded to the existing poles, tops and bottoms

9 10 11 12 use 1/2" threaded rod to thru-bolt the wall brackets to wall, tops and bottoms

Supply and install Citi Trends logo on existing raodside pylon.
- 10 year translucent viny graphics.
- New plastic if needed.
- Sizes: TBD

Citi Trends #503
801 S. Fort Hood Rd
Killeen TX
(address of existing store location)

BrandRite SIGN COMPANY INC.
803-533-7446
313 John C Calhoun Drive
Orangeburg SC 29115
Linford Oberholtzer
lin@brandritesign.com
Mobile 803-707-4512