


FRONT ELEVATION 1/4"=1'-0" 1

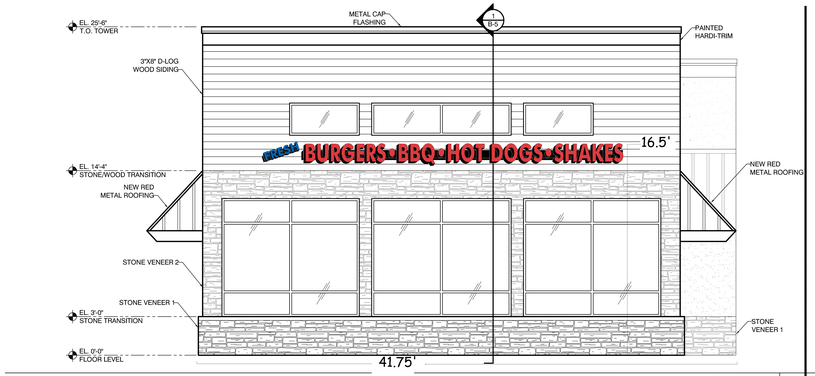


REAR ELEVATION 1/4"=1'-0" 2




RIGHT ELEVATION 1/4"=1'-0" 3

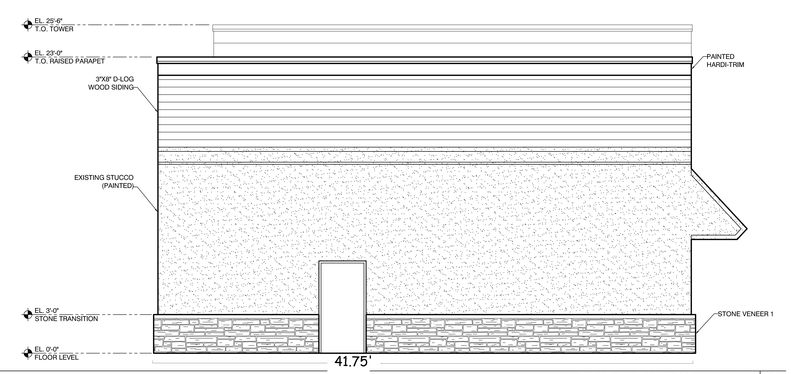


LEFT ELEVATION 1/4"=1'-0" 4

# Product list for Columbia ( Two Notch Rd ) SC Cook Out

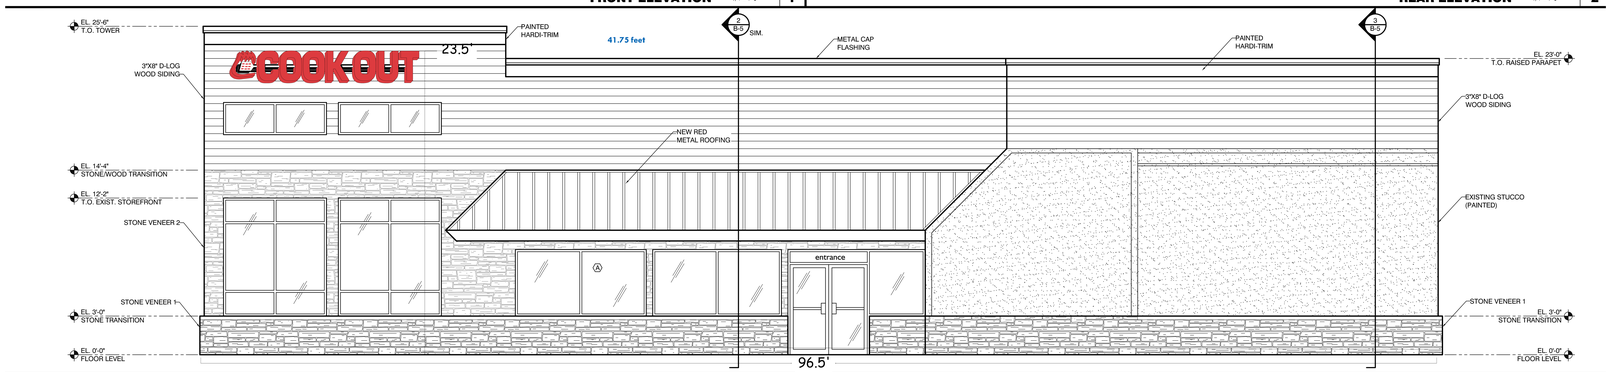**A** (2) rows of white neon on all 4 sides of building ( 532' total )

**B** Building signs

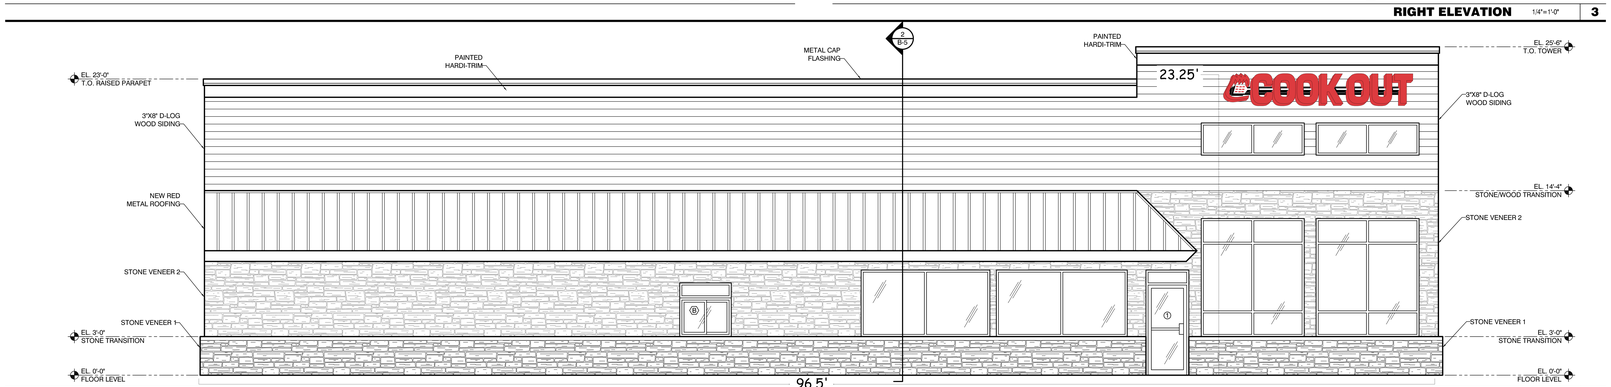( 2 ) of these signs / 1 on Right Elevation (entrance door) and 1 on Left Elevation

Right Elevation: 32.62 sq. ft
Left Elevation: 32.62 sq. ft

( 1 ) sign like this on front of building

2.3 sq ft.

28 sq ft.

Sign codes: all signs on the building cannot exceed 96.5 sq. ft. added together....
this total building wall sign package uses 95.54 sq. ft.

**C** Road side pylon

Sign codes: roadside pylon sign cannot exceed 260 sq ft this pylon is 252 sq ft.

Cook Out Restaurant

10030 Two Notch RD
Columbia, SC

brandrite™ SIGN COMPANY INC.
803-533-7446
313 John C Calhoun Drive
Orangeburg SC 29115
Linford Oberholtzer
lin@brandritesign.com
Mobile 803-707-4512