Greer SC COOK OUT

FRONT ELEVATION

1

Lighted logo w/ Fresh Ham:
- channel letters on race-way.
- LED lighting.
- 5.5" deep letters
- UL listed electrical.
- Color matched race-way paint.

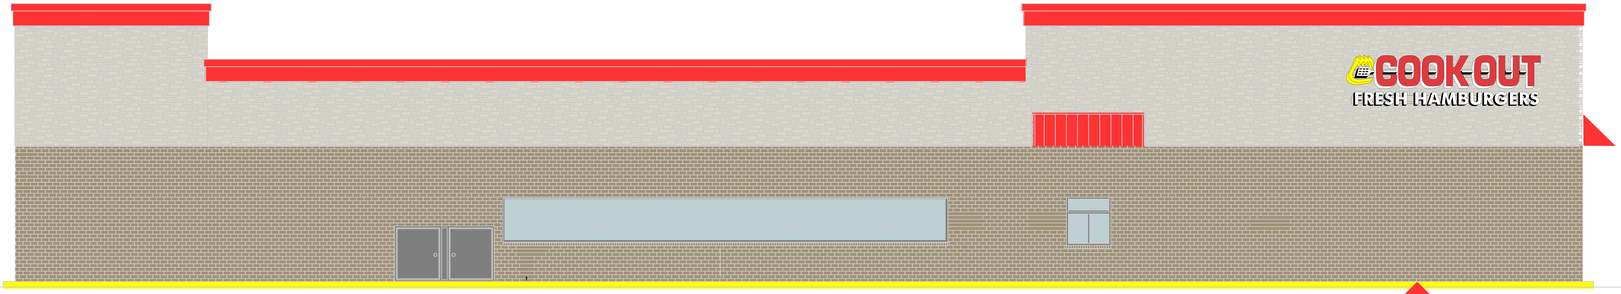

LEFT SIDE ELEVATION

COOK OUT
FRESH HAMBURGERS

2

Lighted logo w/ Frsh Ham:
- channel letters on race-way.
- LED lighting.
- 5.5" deep letters
- UL listed electrical.
- Color matched race-way paint.

3

Lighted logo w/ Frsh Ham and Tag line:
- channel letters on race-way.
- LED lighting.
- 5.5" deep letters
- UL listed electrical.
- Color matched race-way paint.

COOK OUT

FRESH BURGERS BBQ HOT DOGS SHAKES

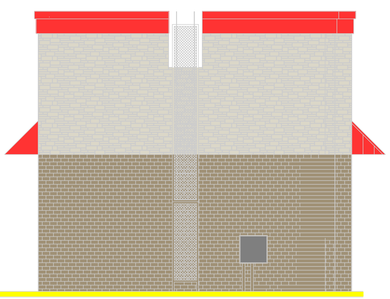

REAR ELEVATION

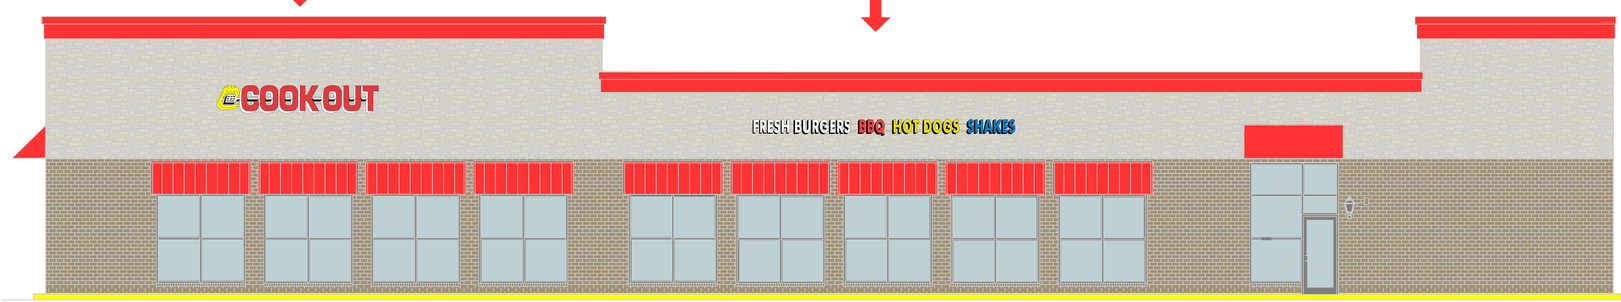

RIGHT SIDE ELEVATION

Greer sign code restrictions:
- No rotating / revolving signs
- 120 sq ft max allowed for pylon
- 70 sq ft max on each wall sign

SCOPE OF JOB

1 Front of building signs: (69 sq ft used)
- (1) 3' x 17'6" logo.
- (10 1' x 16' Fresh Ham.

2 Leftt side of building signs: (69 sq ft used)
- Same as front.

3 Right side of building signs: (70 sq ft used)
- (1) 30" x 14' logo.
- (1) 18" x 23' tag line.

4 Freestanding signs: (120 sf ft used)
- (1) sign 28' tall w/ reader board

700 feet of white neon.

5 6 (2) drive-up preview menus.

(2) drive-up ordering menus. not pictured

Interior menu and lighted tray sign not pictured

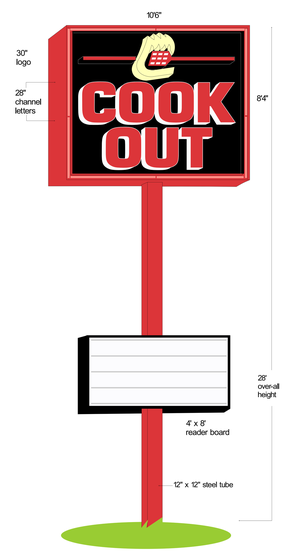

5

6

Drive up ordering menu:
- back lighted w/ white LED.
- printed translucent menu curtains.
- backup power supply system.
- UL listed electrical.
- speaker panel.

Drive up preview menu:
- back lighted w/ white LED.
- printed translucent menu curtains.
- backup power supply system.
- UL listed electrical.

brandrite™ SIGN COMPANY INC.
803-533-7446
313 John C Calhoun Drive
Orangeburg SC 29115
Linford Oberholtzer
lin@brandritesign.com
Mobile 803-707-4512