Maryville TN COOK OUT

3

NEW FRONT ELEVATION

1

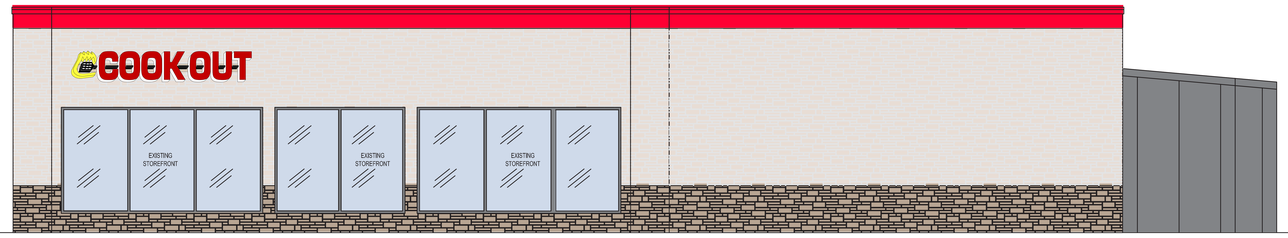

NEW RIGHT SIDE ELEVATION

2

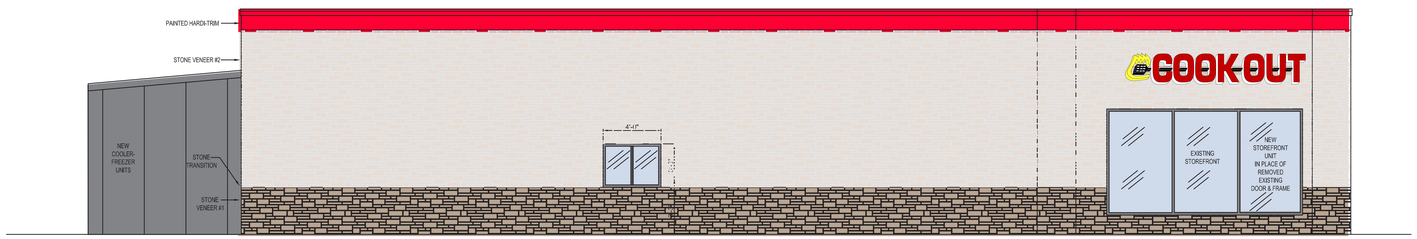

NEW LEFT SIDE ELEVATION

SCOPE OF JOB

1 2 Left side of building signs
2' high x 11 wide = 22 sq ft x 2 signs = 44 sq ft

COOK OUT

Sign manufacturing specs.:
- LED lighted channel letters on race-way
- UL listed electrical

Sign code restrictions:
150 sq ft of total signs allowed 100 max for each wall / 50 max on pylon.
Building sign size breakdown:
-Left side of building ------- 22 sq ft
-Right side of building ------- 22 sq ft
-Front of building ------------ 56 sq ft
-Total sq ft of building signs 150.0 sq ft

3 Font of building sign
3'6" high x 16' wide = 56 sq ft

COOK OUT
FRESH HAMBURGERS
30"
12"

4 Freestanding signs:
Lighted 7' x 7' lighted sign
- top part (copy Cook Out logo) is pan formed faces w/ embossed graphics.
- bottom 30" is flat w/ track for 2 lines on 8" on 9" changeable copy letters.
- Post; 6" x 6" steel sq tube.

5 6 Menu signs: (1) dining room menu board (1) drive-up ordering menu (1) drive-up preview menu and (1) lighted tray sign.

4

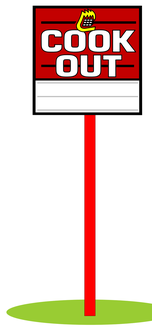

Lighted tag line:
- channel letters on race-way.
- GE LED lighting.
- 5.5" deep letters.
- UL listed electrical.

5

Drive up ordering menu:
- back lighted w/ white LED.
- printed translucent menu curtains.
- backup power supply system.
- UL listed electrical.
- speaker panel.

6

Drive up preview menu:
- back lighted w/ white LED.
- printed translucent menu curtains.
- backup power supply system.
- UL listed electrical.

brandrite SIGN COMPANY INC.
803-533-7446
313 John C Calhoun Drive
Orangeburg SC 29115
Linford Oberholtzer
lin@brandritesign.com
Mobile 803-707-4512