PMS 2718 C PMS 1235 C PMS 7328

15'

FARMERS home FURNITURE

6'

90 SQ FT

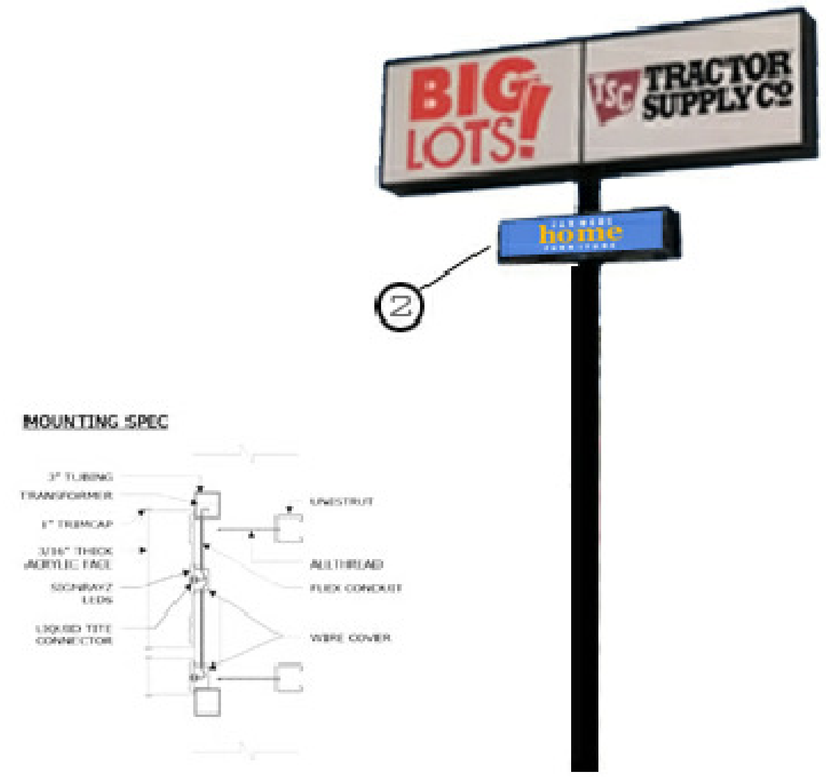

MOUNTING SPEC

	EXTERIOR SIGNAGE NOTES
1	INSTALL 6' x 15' BOX SIGN WITH CHANNEL LETTERS
2	REFACE EXISTING PYLON FACE WITH A FAN FACE : SIZE 8' x 2'
	EXTERIOR SIGNAGE GENERAL NOTES
	PUT BOTH STORE FRONT AND PYLON SIGNS ON PHOTOCELLS

Provided by Farmers Home Furniture

SQUARE FOOTAGES		CEILING HEIGHTS	
BLDG. TOTAL	25,283	SHOWROOM	14'-0"
DISPLAY	15,989	BARGAIN	18'-4"
SHOWROOM	15,182	C.S. AREA	14'-0"
BARGAIN	807	OFFICE	14'-0"
WAREHOUSE	3,754	RESTROOMS	8'-0"
MISC.	1,371	BREAKROOM	10'-0"
LOADING	4,169	WAREHOUSE	18'-4"
		SECURITY	NONE
		DOCK HGT.	0'-48"

HUNTSVILLE, ALABAMA
3240 North Memorial Pkwy 35810

FARMERS home FURNITURE

No.	Sheet Title	
1.	EXISTING CONDITIONS	
2.	DEMOLITION	
3.	NEW CONSTRUCTION	
4.	DIMENSION	
5.	ELEVATIONS	
6.	ELEVATIONS CONT.	
7.	ELEVATIONS CONT.	
8.	ELEVATIONS CONT.	
9.	SPECIFICATIONS	
10.	ELECTRICAL	
11.	REFLECTED CEILING	
12.	FLOOR FINISH	
13.	EXTERIOR SIGNAGE	●
14.	INTERIOR SIGNAGE	
15.	EXTERIOR PAINT	
16.	INTERIOR PAINT	
17.	PLUMBING	
18.	HVAC	
19.	SCHEDULES	
20.	LIFE SAFETY	

Project Draftsman P.D.

MONIQUE L. BILLUPS
CAD DESIGN COORDINATOR
1851 TELFAIR ST.
DUBLIN, GA 31021
(478) 275.5279 ph.
(478) 275.5246 fax

Sheet Title

EXTERIOR SIGNAGE

Revision

Date **NOV.09.2015**

Scale **3/32" = 1'-0"**

Sheet 13