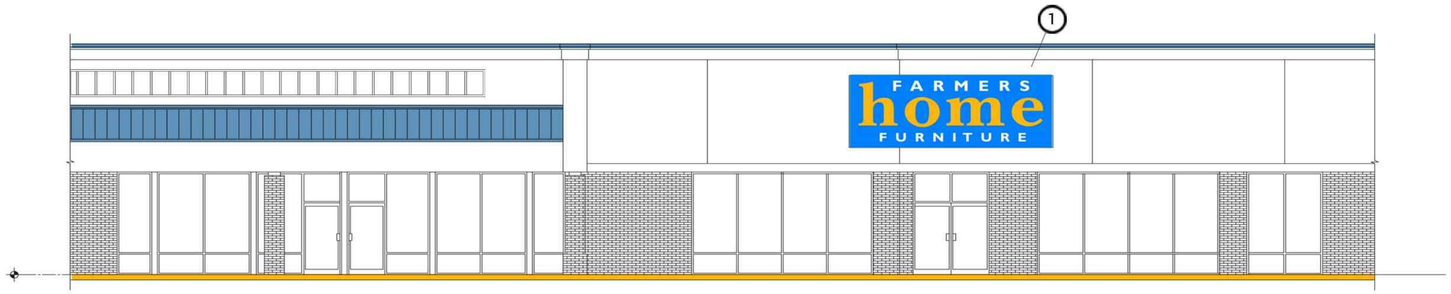

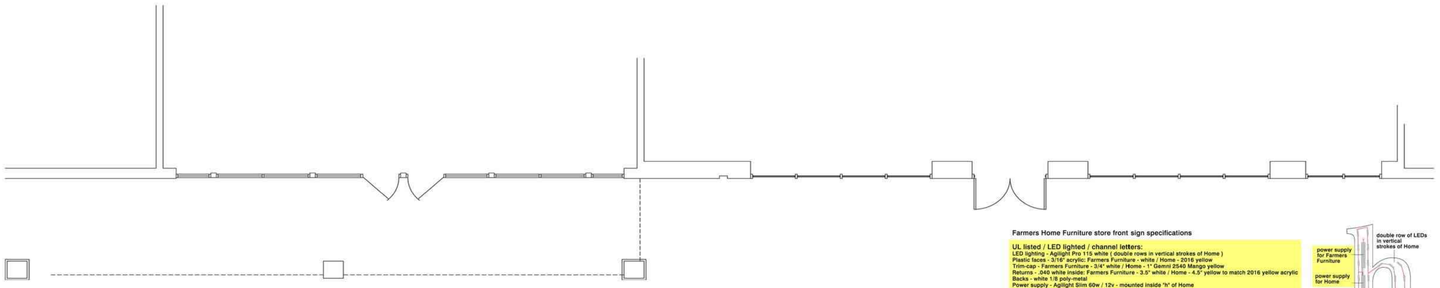

FARMERS HOME FURNITURE 7' HIGH X 17' WIDE STORE FRONT SIGN

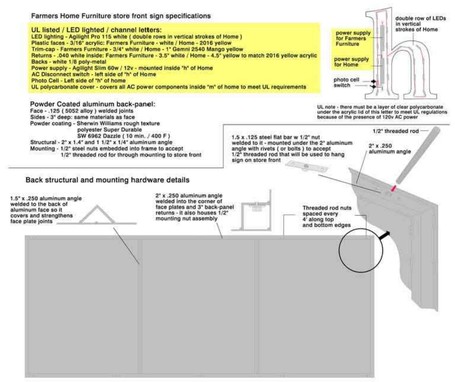

	EXTERIOR SIGNAGE NOTES
1	INSTALL 7' x 17' BOX SIGN WITH CHANNEL LETTERS
	PUT STORE FRONT SIGN ON PHOTOCELL

SQUARE FOOTAGES		CEILING HEIGHTS	
BLDG. TOTAL	16,649	SHOWROOM	12'-0"
DISPLAY	12,022	BARGAIN	12'-0"
SHOWROOM	11,033	C.S. AREA	12'-0"
BARGAIN	989	OFFICE	12'-0"
WAREHOUSE	2,251	RESTROOMS	8'-0"
MISC.	2,376	BREAKROOM	12'-0"
COOLED AREAS	12,910	WAREHOUSE	12'-0"
		SECURITY	12'-0"
		DOCK CANOPY	00'-00"
		DOCK HGT.	00'-42"

WILSON, NC
1301 Ward Blvd. 27893

FARMERS home FURNITURE

No.	Sheet Title	
1.	SITE PLAN	
2.	EXISTING CONDITIONS	
3.	DEMOLITION	
4.	NEW CONSTRUCTION	
5.	DIMENSION	
6.	ELEVATIONS	
7.	ELEVATIONS CONT.	
8.	ELEVATIONS CONT.	
9.	ELEVATIONS CONT.	
10.	SPECIFICATIONS	
11.	ELECTRICAL	
12.	REFLECTED CEILING	
13.	FLOOR FINISH	
14.	EXTERIOR SIGNAGE	●
15.	INTERIOR SIGNAGE	
16.	EXTERIOR PAINT	
17.	INTERIOR PAINT	
18.	PLUMBING	
19.	HVAC	
20.	SCHEDULES	
21.	LIFE SAFETY	

Project Draftsman P.D.
MONIQUE L. BILLUPS
CAD DESIGN COORDINATOR
1851 TELFAIR ST.
DUBLIN, GA 31021
(478) 275.5279 ph.
(478) 275.5246 fax

Sheet Title
EXTERIOR SIGNAGE

Revision
Date OCT.03.2016
Scale 3/32" = 1'-0"
Sheet 14

Provided by Farmers Home Furniture