Citi Trends sign drawings

Revision #1 - 4-9-21
Original Drawing- 11/27/20

Scope of job:
- Supply and install building front sign.
- Supply and install Citi Trends logo in the existing roadside pylon.

4' LED lighted channel letters
on a 5' x 20' powder coated aluminum back-panel

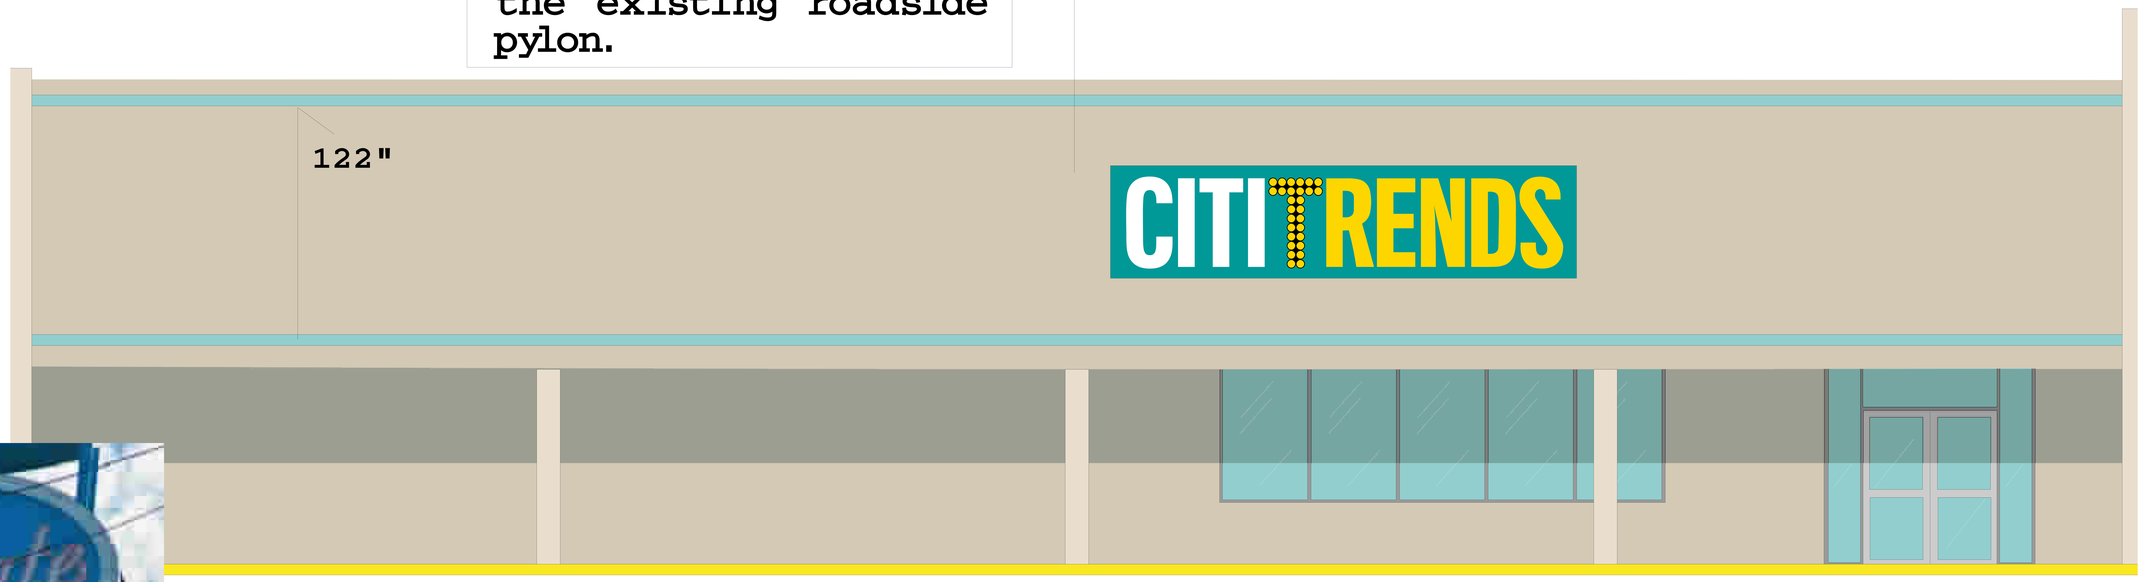

Citi Trends space 90' wide

Supply and install Citi Trends logo on existing roadside pylon.
- 10 year translucent vinyl graphics.
- New plastic panels
- Size: 176 1/2" x 41" (bottom tapered to 168 1/2")

CITI TRENDS

Building sign description:

Channel letters on back-panel

- Channel letters: LED lighted / UL listed / 3/16" faces
  10 year translucent vinyl graphics
- Back-Panels: powder coated aluminum skin over frame / ss wall fasteners

Citi Trends
Westgate S/C
911 Central Ave.
Albany, NY 12205

BrandRite SIGN COMPANY INC.
803-533-7446
313 John C Calhoun Drive
Orangeburg SC 29115
Linford Oberholtzer
lin@brandritesign.com
Mobile 803-707-4512