# Citi Trends sign drawings

**Revison #1**
Original Dwg 8/28/19

## 6' x 31' LED lighted channel letters
on a 8' x 32' powder coated aluminum back-panel

100 x 23.5 = 2350 s.f. wall area
33% of wall area = 775.5 sf. allowed
sign proposed = 256 s.f.

Scope of job:
- Supply and install building front sign.
- Supply and install Citi Trends logo in the existing roadside pylon.

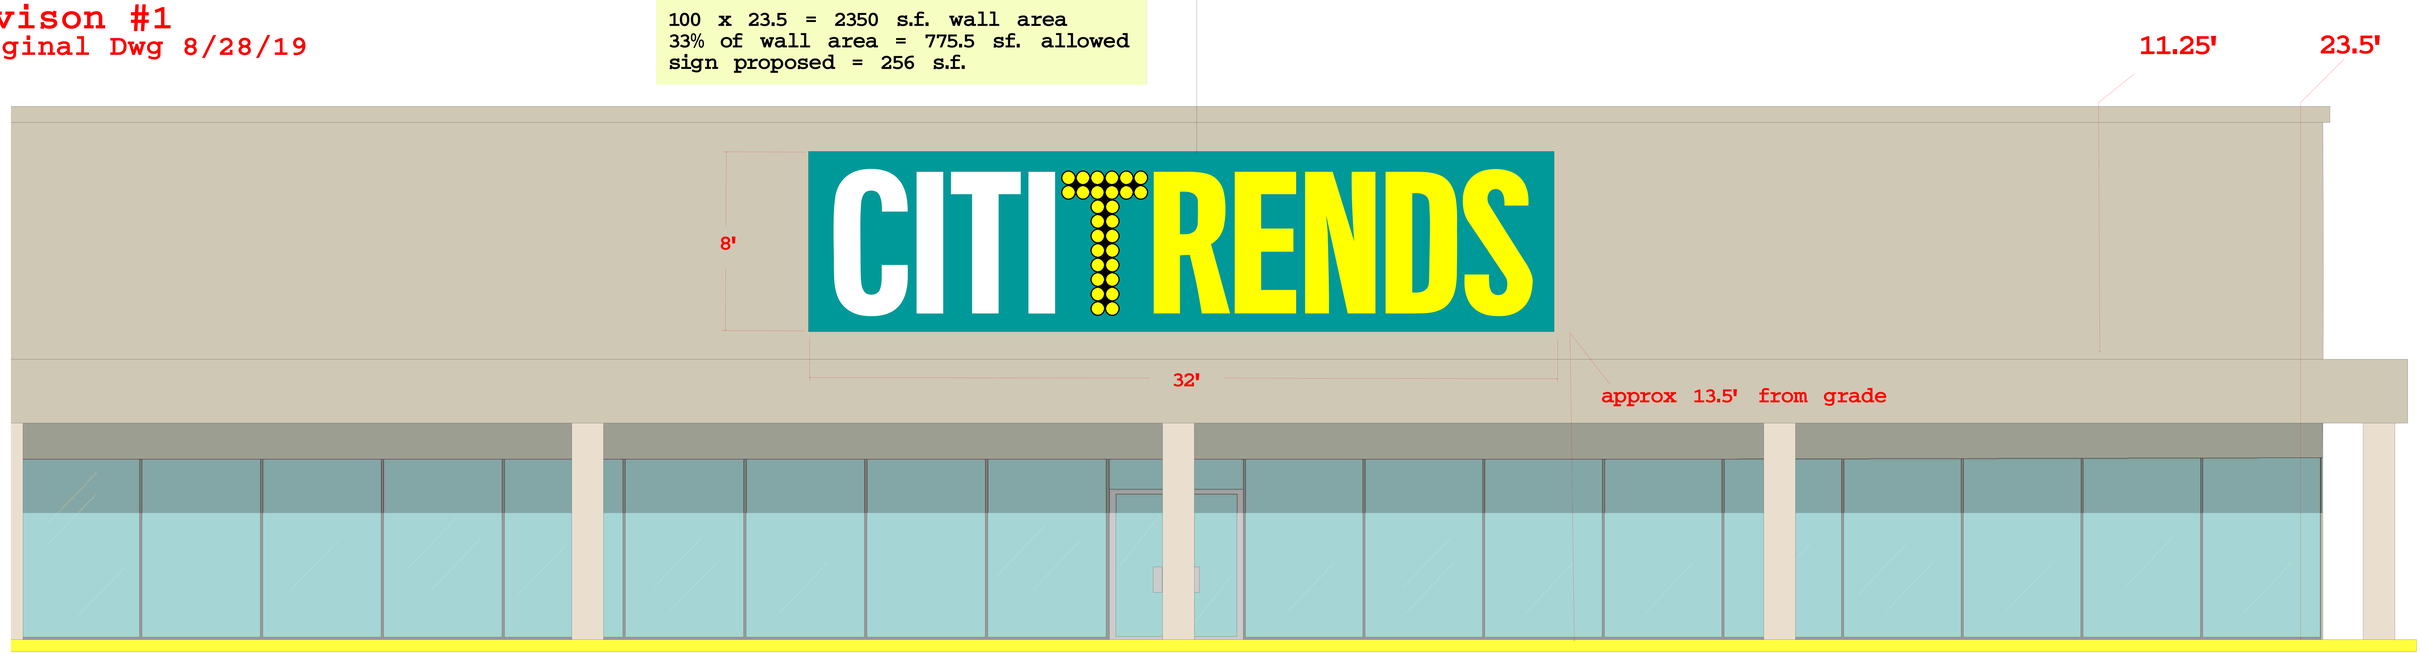


Citi Trends space 100' wide

Supply and install Citi Trends logo on existing roadside pylon.
- 1/8" powder coated aluminum with routed out letters
- Clear acrylic push through letters with 9-year translucent vinyl applied to front
- Size: 120" x 37 5/8"

Channel letters mounted on aluminum panel
- LED lighting
- Aluminum backs and sidewall w/ acrylic faces
- UL listed electrical
- 9 year translucent vinyl graphics

Citi Trends
Lake Meadows S/C
3357 S. Martin Luther King Dr.
Chicago, IL 60616

BrandRite SIGN COMPANY INC.
803-533-7446
313 John C Calhoun Drive
Orangeburg SC 29115
Linford Oberholtzer
lin@brandritesign.com
Mobile 803-707-4512