# building
# sign drawings

**Revision #3 - 6/23/2021**
Original Drawing 8/22/2020

Scope of Job
- Supply & install new storefront sign

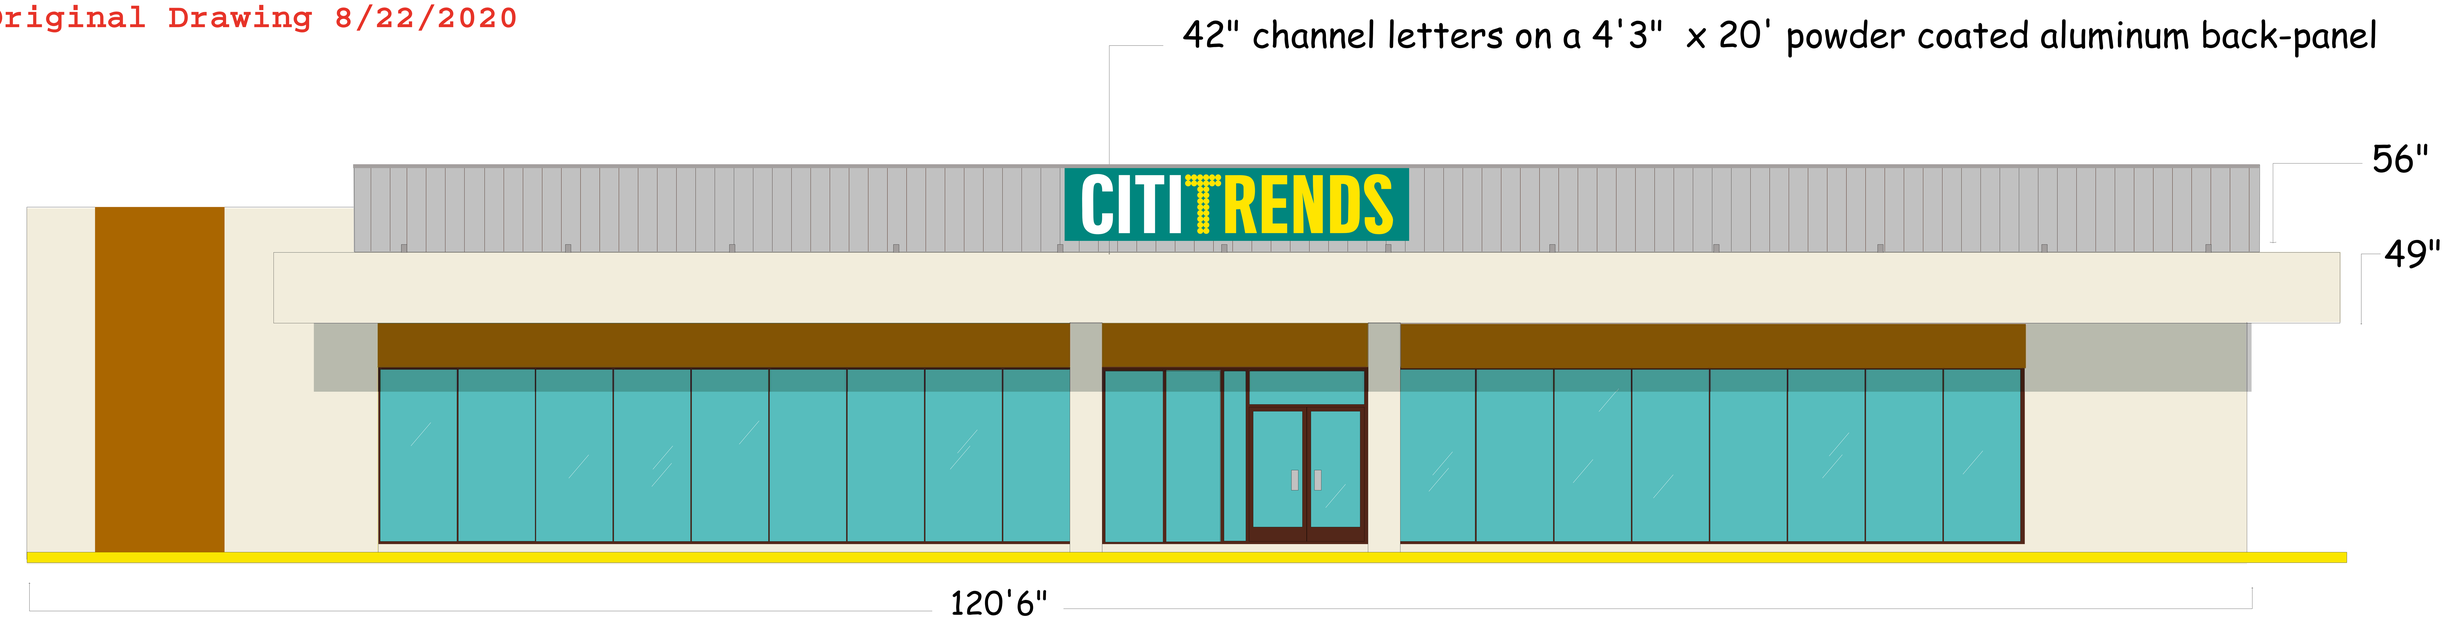


Code allows sign to use up to 25% of the wall sign is installed on .....

signs easily fit under code max size allowance

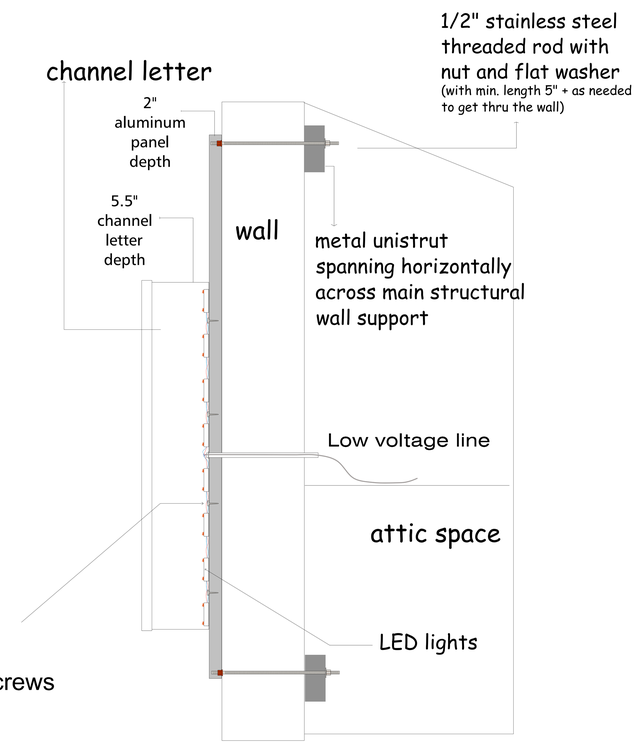


CITI TRENDS

## Building sign description:

Channel letters on back-panel

- Channel letters: LED lighted / UL listed / 3/16" faces
  10 year translucent vinyl graphics
- Back-Panels: powder coated aluminum skin over frame / ss wall fasteners

Citi Trends #480
Lakewest Town Center
2329 Singleton Blvd.
Dallas, TX 75212


BrandRite® SIGN COMPANY INC.
803-533-7446
313 John C Calhoun Drive
Orangeburg SC 29115
Linford Oberholtzer
lin@brandritesign.com
Mobile 803-707-4512